Permit #F00026349-A

FilmL.A., Inc.
1201 W. 5th Street, Suite T-800
Los Angeles, CA 90017
t: (213)977-8600 - f: (213)977-8601
www.filmla.com

Summary Information

Permit No: F00026349-A **Type of Permit:** FILMING **Release Date:** 04/01/2010

Production Company FTP PRODUCTIONS LLC

Insured Company Name FTP PRODUCTIONS LLC
Contact Phone No. 1 818-560-7919
Contact Phone No. 2
Fax
Address 500 S BUENA VISTA ST
BURBANK, California 91521

Production Title NO ORDINARY FAMILY

Type of Production TV Pilot

Producer JOE HARTWICK

Director DAVID SEMEL

1st AD DONALD MURPHY

Production Manager N/A N/A

FilmL.A. Coordinator Erica Wade

Location Manager PETER ROBARTS
Primary Phone Mobile - 818-400-9501
Secondary Phone Office - 818-526-4303

Location Assistant N/A N/A
Primary Phone Office - 555-555-5555
Secondary Phone

Fees

Notification Charge	$465.00
LA CITY LANE AND STREET CLOSURE FEE	$312.00
FILMLA FILM PERMIT RIDER FEE	$100.00
FILMLA MONITOR FEES	$240.00
FILMLA MONITOR FEES OVERTIME	$180.00
FILMLA MONITOR FEES - DOUBLE TIME	$360.00

Total Permit Fee $1,657.00

Number of Locations 2

NOT A PERMIT

Permit #F00026349-A

FilmL.A., Inc.
1201 W. 5th Street, Suite T-800
Los Angeles, CA 90017
t: (213)977-8600 - f: (213)977-8601
www.filmla.com

Summary Information — Location

Permit Number	F00026349-A	**Location Manager**	PETER ROBARTS
Production Company	FTP PRODUCTIONS LLC	Primary Phone	Mobile - 818-400-9501
Insured Company	FTP PRODUCTIONS LLC	Secondary Phone	Office - 818-526-4303
Production Title	NO ORDINARY FAMILY		

Location Address Frank Ct, 5th St. - 4th St., Los Angeles, CA, 90012

Location Names

Location Type Alley

Location Description

Film Dates 4/3/2010 - 4/3/2010 05:00 - 22:00

Open or Closed to the Public Open

Generic Conditions
All Vehicles must be parked legally.
Community Survey Obtained
Equipment vehicles may park on one side of street
Must comply with attached conditions
Must Maintain 5' Clearance on Sidewalks/Walkways
Must maintain local/emergency access
No Cast and Crew parking on areas streets.
Number of uniformed officers listed on the permit is a minimum requirement. Permittee remains responsible for deploying a sufficient number of uniformed officers to provide traffic and crowd control to ensure the safety of the film crew and the public.
Uniformed officers shall have a copy of the film permit in their possession and are required to confirm that all traffic control signage devices are in place.

Please see attached document frank.26349.pdf

Equipment on Location

Type	Quantity
5 or 10 ton trucks	3
Cast/Crew vehicles	100
Condors	1
Cranes	1
Cube Trucks	3
Generator	2
Stakebed Trucks	3
Vans	3

Personnel on Location

Type	Quantity
Cast	5
Crew	70
FilmL.A. Monitor(s)	1
Off-Duty/Retired LAPD Officer(s)	2

Filming Activities Atmospheric Smoke Effects; Brandishing weapons; Driving shots; Emergency vehicles with flashing lights; Equipment on sidewalk, in curb lane & across street; Exterior Dialogue; Intermittent pedestrian control; Intermittent traffic control - 2 minutes standard; Near hits & misses; Precision driving; Wetdown; 8 Pigeons in Alley; CAR CRASH SCENE; Gunfire activity 7am - 10pm; STUNT DRIVING, CHASE, FIGHT;

Gunfire

Shot Type	Load Type	No. Takes Per Day	No. Times Per Take
Exterior Single Shot	1/4 load	15 - 20	15 - 20

Special Effects: F/X Permit # 14385

Type	No. Times Per Day	No. Takes Per Take
Squibs	15 - 20	15 - 20

Description of F/X Scene: Squib hits on windshield

NOT A PERMIT

FilmL.A., Inc.
1201 W. 5th Street, Suite T-800
Los Angeles, CA 90017
t: (213)977-8600 - f: (213)977-8601
www.filmla.com

Summary Information — Location

Permit Number	F00026349-A	**Location Manager**	PETER ROBARTS
Production Company	FTP PRODUCTIONS LLC	Primary Phone	Mobile - 818-400-9501
Insured Company	FTP PRODUCTIONS LLC	Secondary Phone	Office - 818-526-4303
Production Title	NO ORDINARY FAMILY		

Jurisdiction	**Political:** Los Angeles City - Council District 14	**Police:** Los Angeles Police Department	**Fire:** Los Angeles City
Location Notes			
Coordinator Note	ANIMAL PERMIT R10-030128		
Coordinator Note	FILM LA MONITOR REQUIRED @ 0400HRS		
Parking	**Base Camp** Location Type : Private Parking Lot Street : Joe' Lot 558 S Main St.	**Crew Parking** Location Type : Private Parking Lot Street : 5 Star Lot 545 S. Main St.	
Lane / Full Closure	FULL CLOSURE of Frank Ct, 5th St. - 4th St.(CONTINUOUS)		
Approximate Footage	0 - 300		
Date(s)	4/2/2010 to 4/3/2010	**Time(s)** 18:00 to 20:00	

NOT A PERMIT

Permit #F00026349-A

FilmL.A., Inc.
1201 W. 5th Street, Suite T-800
Los Angeles, CA 90017
t: (213)977-8600 - f: (213)977-8601
www.filmla.com

Summary Information — Location

Permit Number	F00026349-A	**Location Manager**	PETER ROBARTS
Production Company	FTP PRODUCTIONS LLC	Primary Phone	Mobile - 818-400-9501
Insured Company	FTP PRODUCTIONS LLC	Secondary Phone	Office - 818-526-4303
Production Title	NO ORDINARY FAMILY		

Location Address 301 N Baldwin Ave, Arcadia, CA, 91007

Location Names THE ARBORETUM OF LOS ANGELES COUNTY

Location Type Park

Location Description

Film Dates 4/6/2010 - 4/6/2010 10:00 - 04:00

Open or Closed to the Public Open

Generic Conditions All vehicles must be parked on private property
No Cast and Crew parking on areas streets.

Equipment on Location

Type	Quantity
5 or 10 ton trucks	3
Beebe light/Nite sun	1
Cast/Crew vehicles	100
Condors	1
Cube Trucks	3
Generator	2
Stakebed Trucks	3
Vans	3

Personnel on Location

Type	Quantity
Cast	5
Crew	70

Filming Activities Equipment on property; Exterior Dialogue; Rain tower on property;

Jurisdiction **Political:** Los Angeles County - Supervisor District 5 **Police:** Los Angeles County Sheriff **Fire:** Arcadia Fire Department

Location Notes Dual permit with City of Arcadia (626-574-5430) is required

Coordinator Note WALKTHRU APPROVED BY INSP ROTH, SPOT CHECK OK

Parking

Base Camp
Location Type : Location
Street :

Crew Parking
Location Type : Location
Street :

NOT A PERMIT

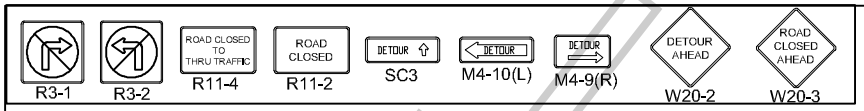

FTP
"NO ORDINARY FAMILY"

FILM L.A:
ERICA WADE

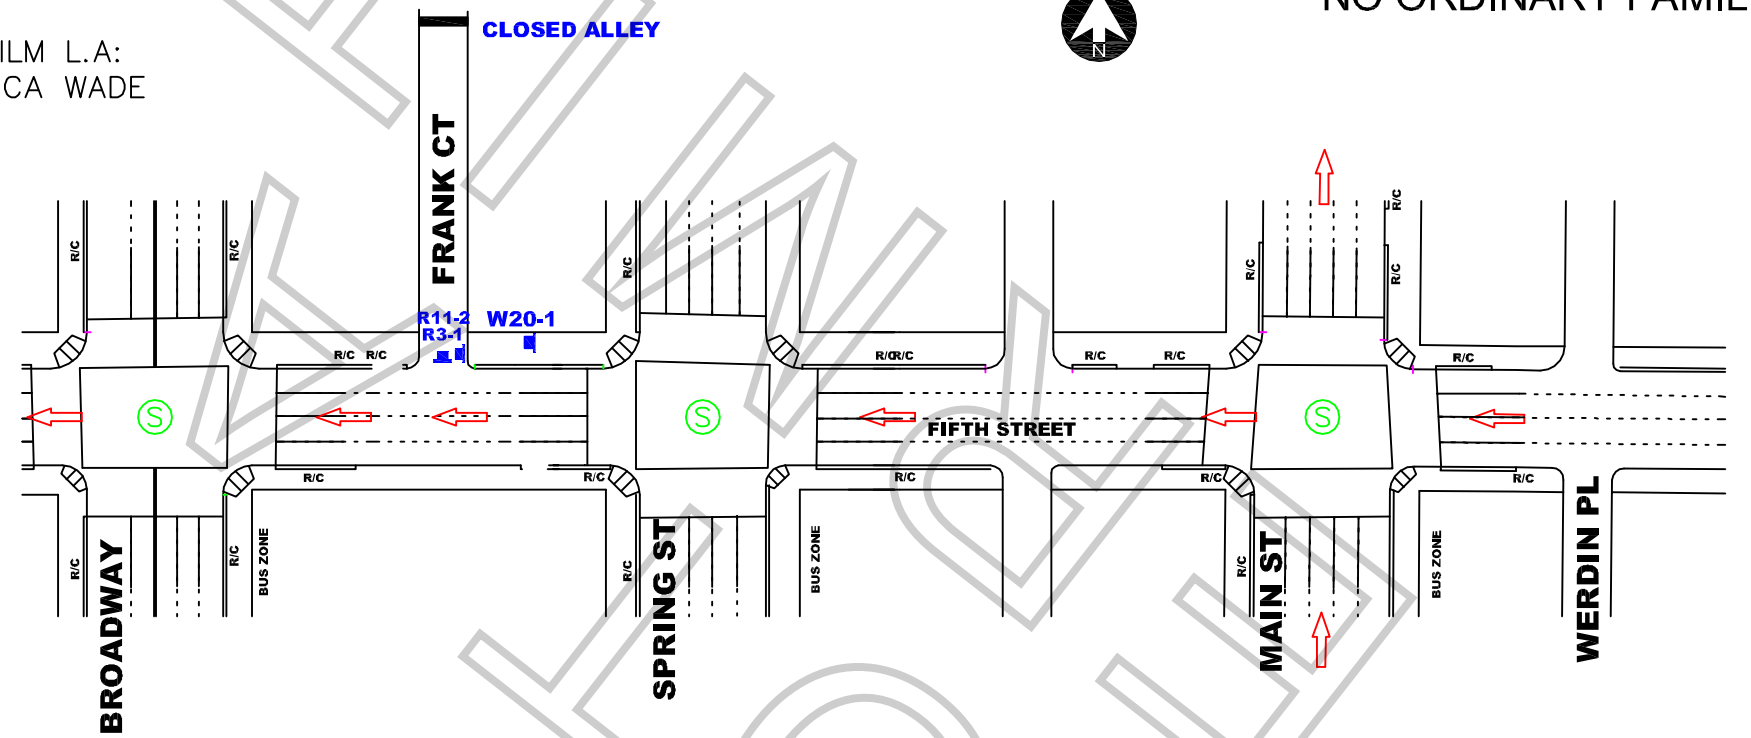

ALL TRAFFIC CONTROL WILL BE INSTALLED AND CONFORM TO THE MUTCD AND WATCH MINIMUM REQUIREMENTS

WORK ZONE TRAFFIC CONTROL PLAN GENERAL NOTES

1. **DATE/TIME: 4-2-10 FROM 18:00 HOURS TO 4-3-10 20:00 HOURS.**
2. ALL SIGNING, STRIPING, AND TRAFFIC CONTROL DEVICES SHALL CONFORM TO THE (CURRENT) STATE OF CALIFORNIA DEPARTMENT OF TRANSPORTATION (CALTRANS) STANDARD PLANS AND STANDARD SPECIFICATIONS, CALIFORNIA MUTCD, AND ANY ADDENDUMS THERETO, AND AS SHOWN ON THESE PLANS, SYMBOLS AND ABBREVIATIONS USED ARE SHOWN ON CALTRANS STANDARD PLANS A10A&B, A20A-D, AND A24A-E.
3. THERE WILL BE NO INTERFERENCE WITH TRAFFIC SIGNALS OR CROSSWALKS.
4. CONES WILL BE 28" MINIMUM HEIGHT AND HAVE REFLECTORIZED SLEEVES FOR NIGHT WORK.
5. POLICE WILL DIRECT TRAFFIC IF NECESSARY.

JCL BARRIDADE COMPANY,
2334 E. EIGHTH ST., CA 90021
Ph: (213) 622-9775 * Fax: (213) 622-9790
CA Lic # 805357
TRAFFIC PLAN DRAWN BY:
EDY RAMIREZ
Traffic control plan is drawn per MUTCD & 2006 Work Area Traffic Control Handbook

TRAFFIC CONTROL FOR:
FTP
"NO ORDINARY FAMILY"

PROJECT LOCATION:
HARLEM ALLEY CLOSURE
FROM 5TH TO 4TH ST
CITY OF LOS ANGELES, CA

LOCATION CONTACT:
JESSE LORBER
OFFICE# 818.706.8022

Project	Sheet
Date 11/10/08	1 OF 1
Scale: N.T.S.	

Permit #F0026349-A